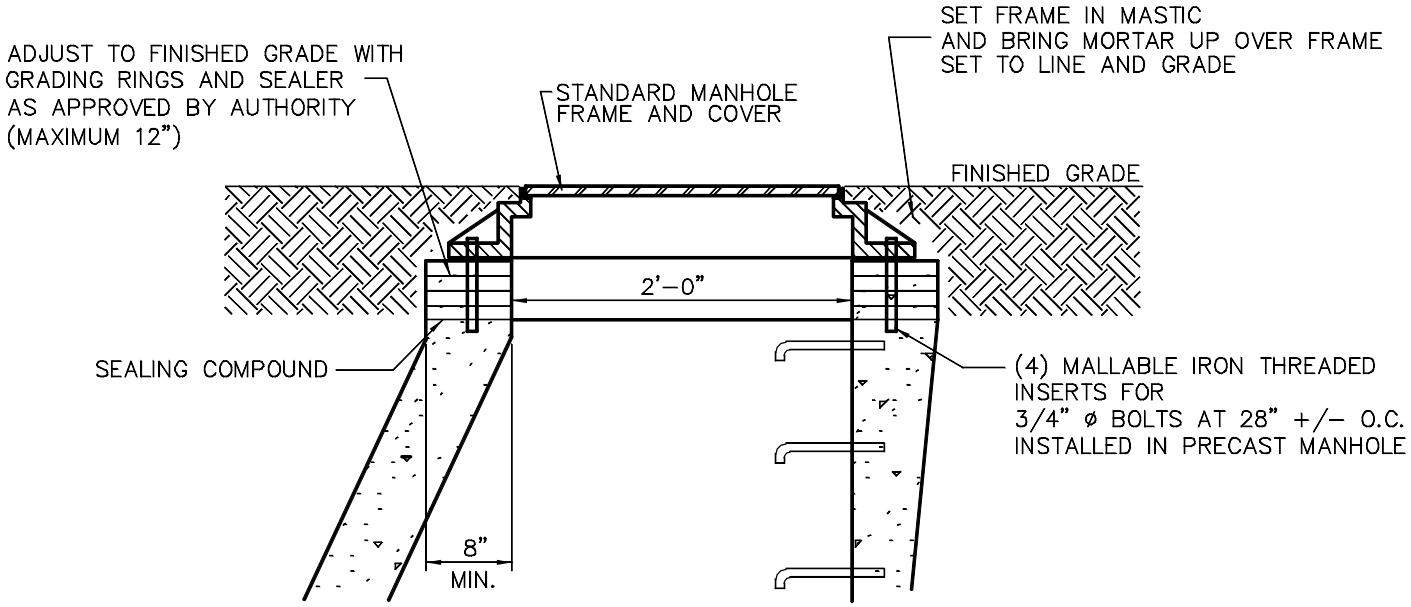

MANHOLE FRAME ADJUSTMENT

NOT TO SCALE

MANHOLE FRAME ADJUSTMENT	**SPRING - BENNER - WALKER JOINT AUTHORITY**	DATE 4/05 SCALE NTS PROJECT SHEET 7